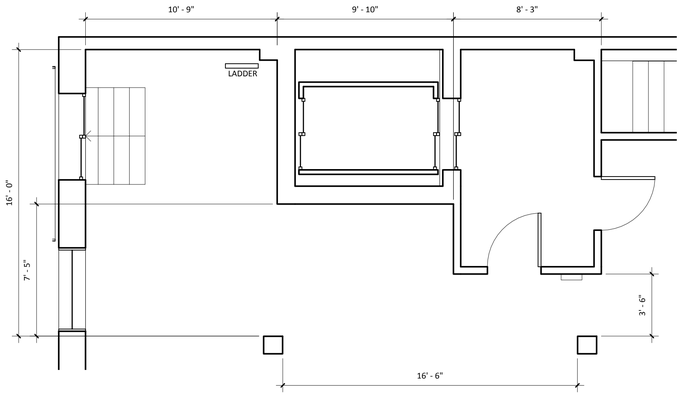

NORTH WEST EXISTING 1/4" = 1'-0" 1

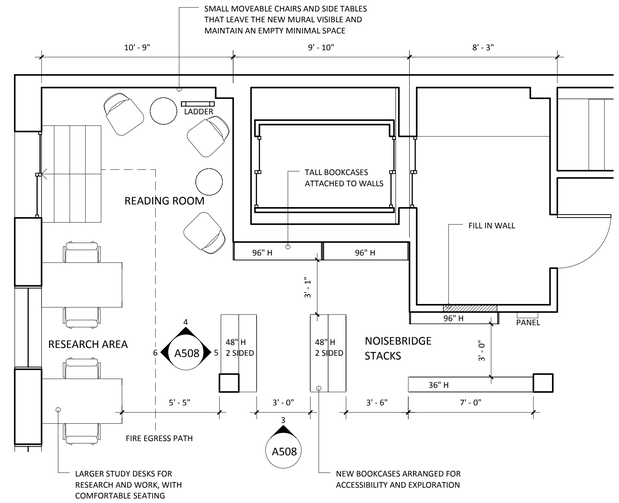

LIBRARY PROPOSAL 1/4" = 1'-0" 2

NOISEBRIDGE LIBRARY REBOOT
ROUGH PROPOSAL 2014.08.17

THE GOAL OF THIS SCHEME IS TO TAKE ADVANTAGE OF THE NEW MURAL PAINTED ON THE WALLS AROUND THE NORTH WEST CORNER OF NOISEBRIDGE BY USING IT AS A CLEAN QUIET READING AREA. THIS AREA WOULD BE POPULATED WITH A FEW SMALL CHAIRS AND A COUPLE SIDE TABLES. THIS AREA IS SEPARATED BY THE MAIN HACKITORIUM SPACE BY THE NEW STACKS AND RESEARCH TABLES.

THE NEW STACKS VARY IN HEIGHT AND ALIGNMENT TO ADD VISIBILITY, AND IDEALLY A SENSE OF EXPLORATION TO THE PRESENTATION OF THE BOOKS, WHILE REMAINING ACCESSIBLE. THE "ISLAND" STACKS WOULD BE FIXED TO THE FLOOR AND THEIR ARRANGEMENT WOULD HELP TO DEFINE AND DEFEND THE SOUTHERN LINE OF THE LIBRARY SPACE, TO KEEP THE LIBRARY OPEN AND USABLE.

THIS BEING THE LIBRARY, I THINK IT WOULD BE FITTING FOR THERE TO BE A WRITTEN HISTORY OF NOISEBRIDGE, SOMETHING LIKE A POSTER OR MURAL, DISPLAYED ON ONE OF THE WALLS. I PROPOSE THE WALL THAT RUNS NORTH/SOUTH BETWEEN THE TALL SHELVES.

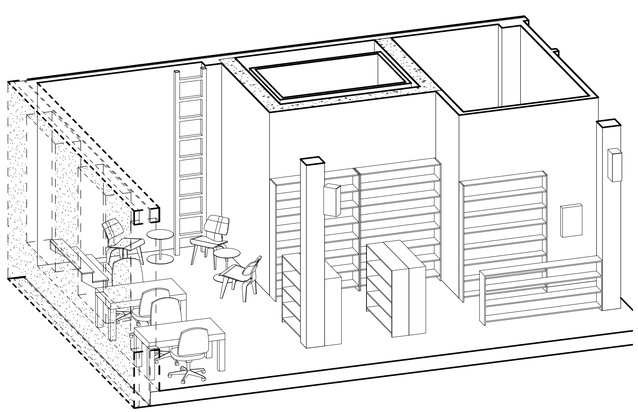

PROPOSED LIBRARY AXONOMETRIC 7

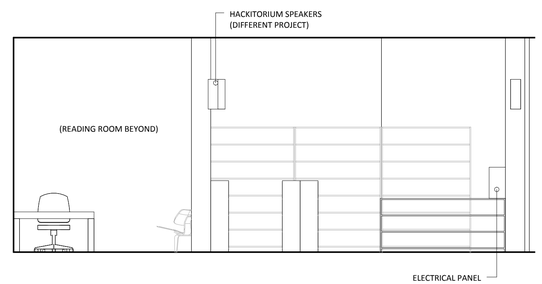

LIBRARY - NORTH STACKS 1/4" = 1'-0" 3

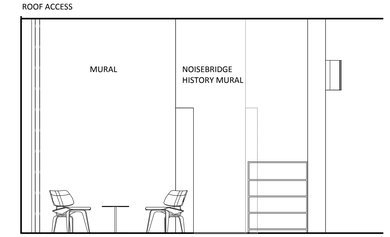

LIBRARY - READING ROOM EAST 1/4" = 1'-0" 5

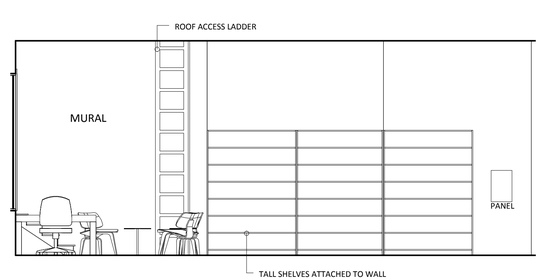

LIBRARY - NORTH WALL 1/4" = 1'-0" 4

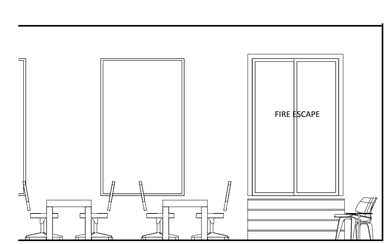

LIBRARY - RESEARCH AREA WEST 1/4" = 1'-0" 6

REVISONS

Drawn By:
Jarrod Hicks
hicksu@gmail.com

ReMakeBaseBootClean 2 : Reboot
2169 MISSION ST. SAN FRANCISCO CA.

LIBRARY REBOOT	
Date	8/17/2014 19:57:12
Scale	1/4" = 1'-0"
Drawn	JARROD
File	
Sheet	A508

C:\Dropbox\Noisebridge\ReMakeBaseBootClean 2013\Model\Noisebridge_Reboot2014.rvt